




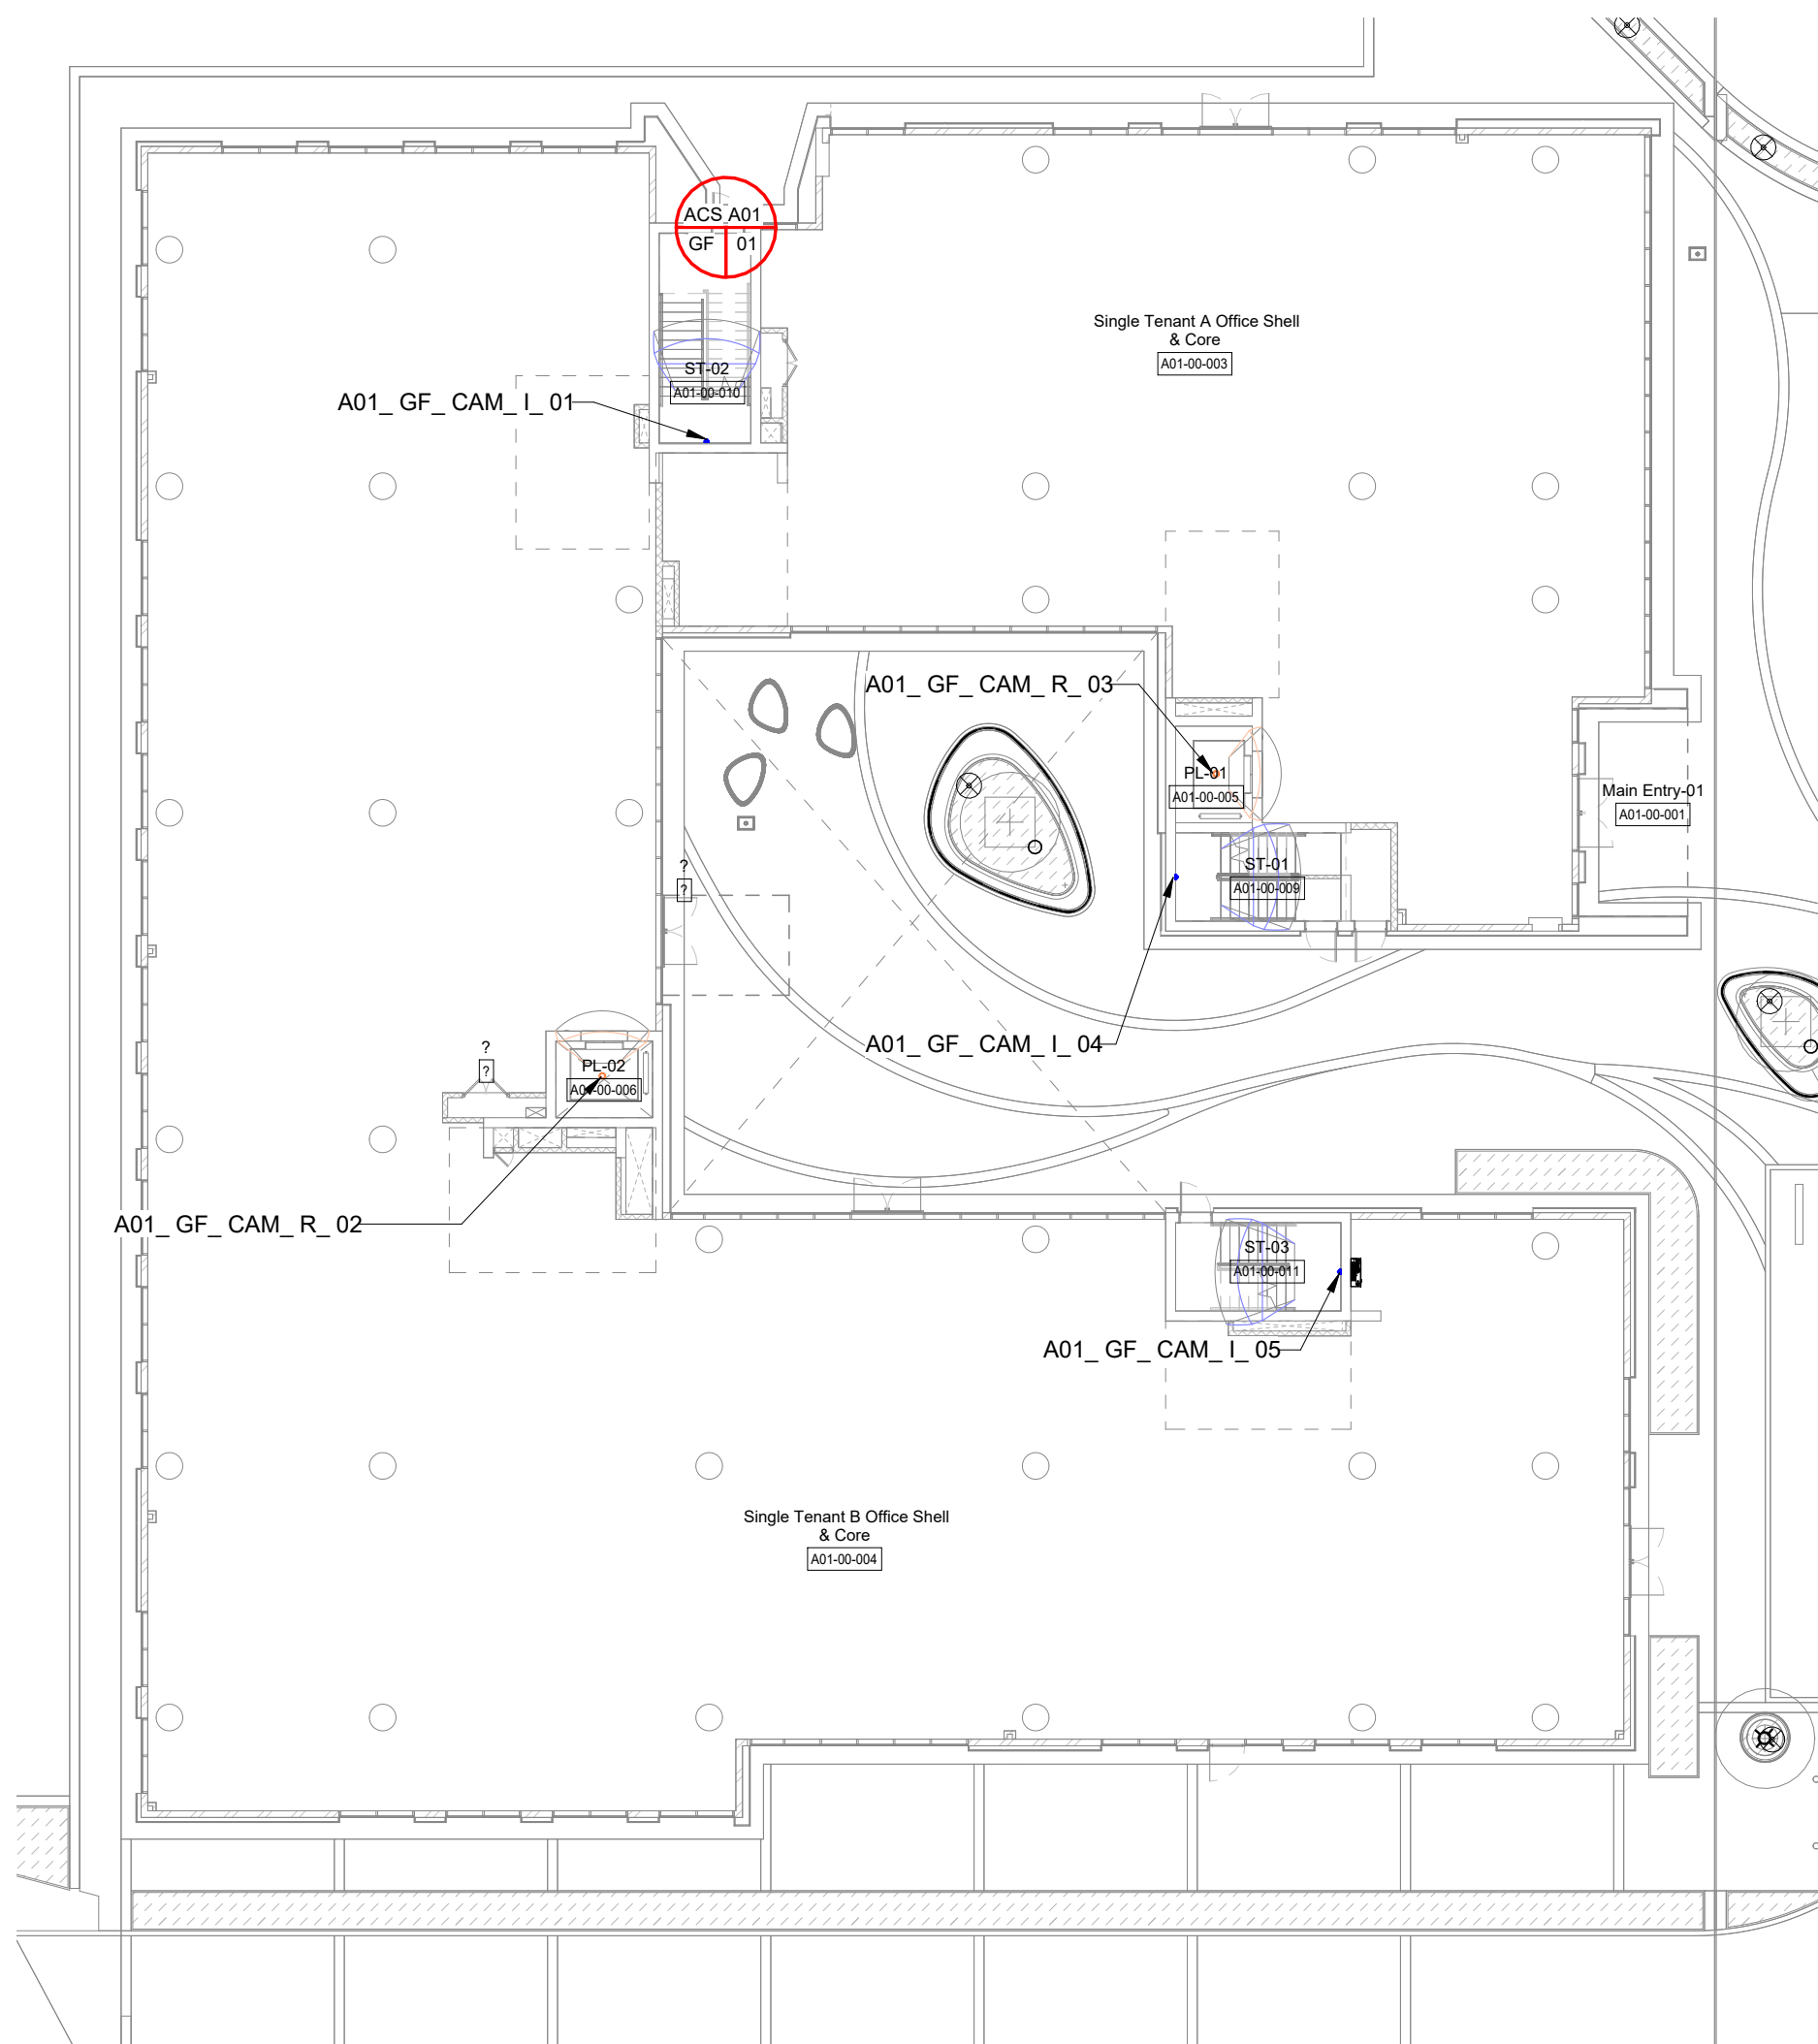

A01 GROUND FLOOR  
Scale: 1 : 200

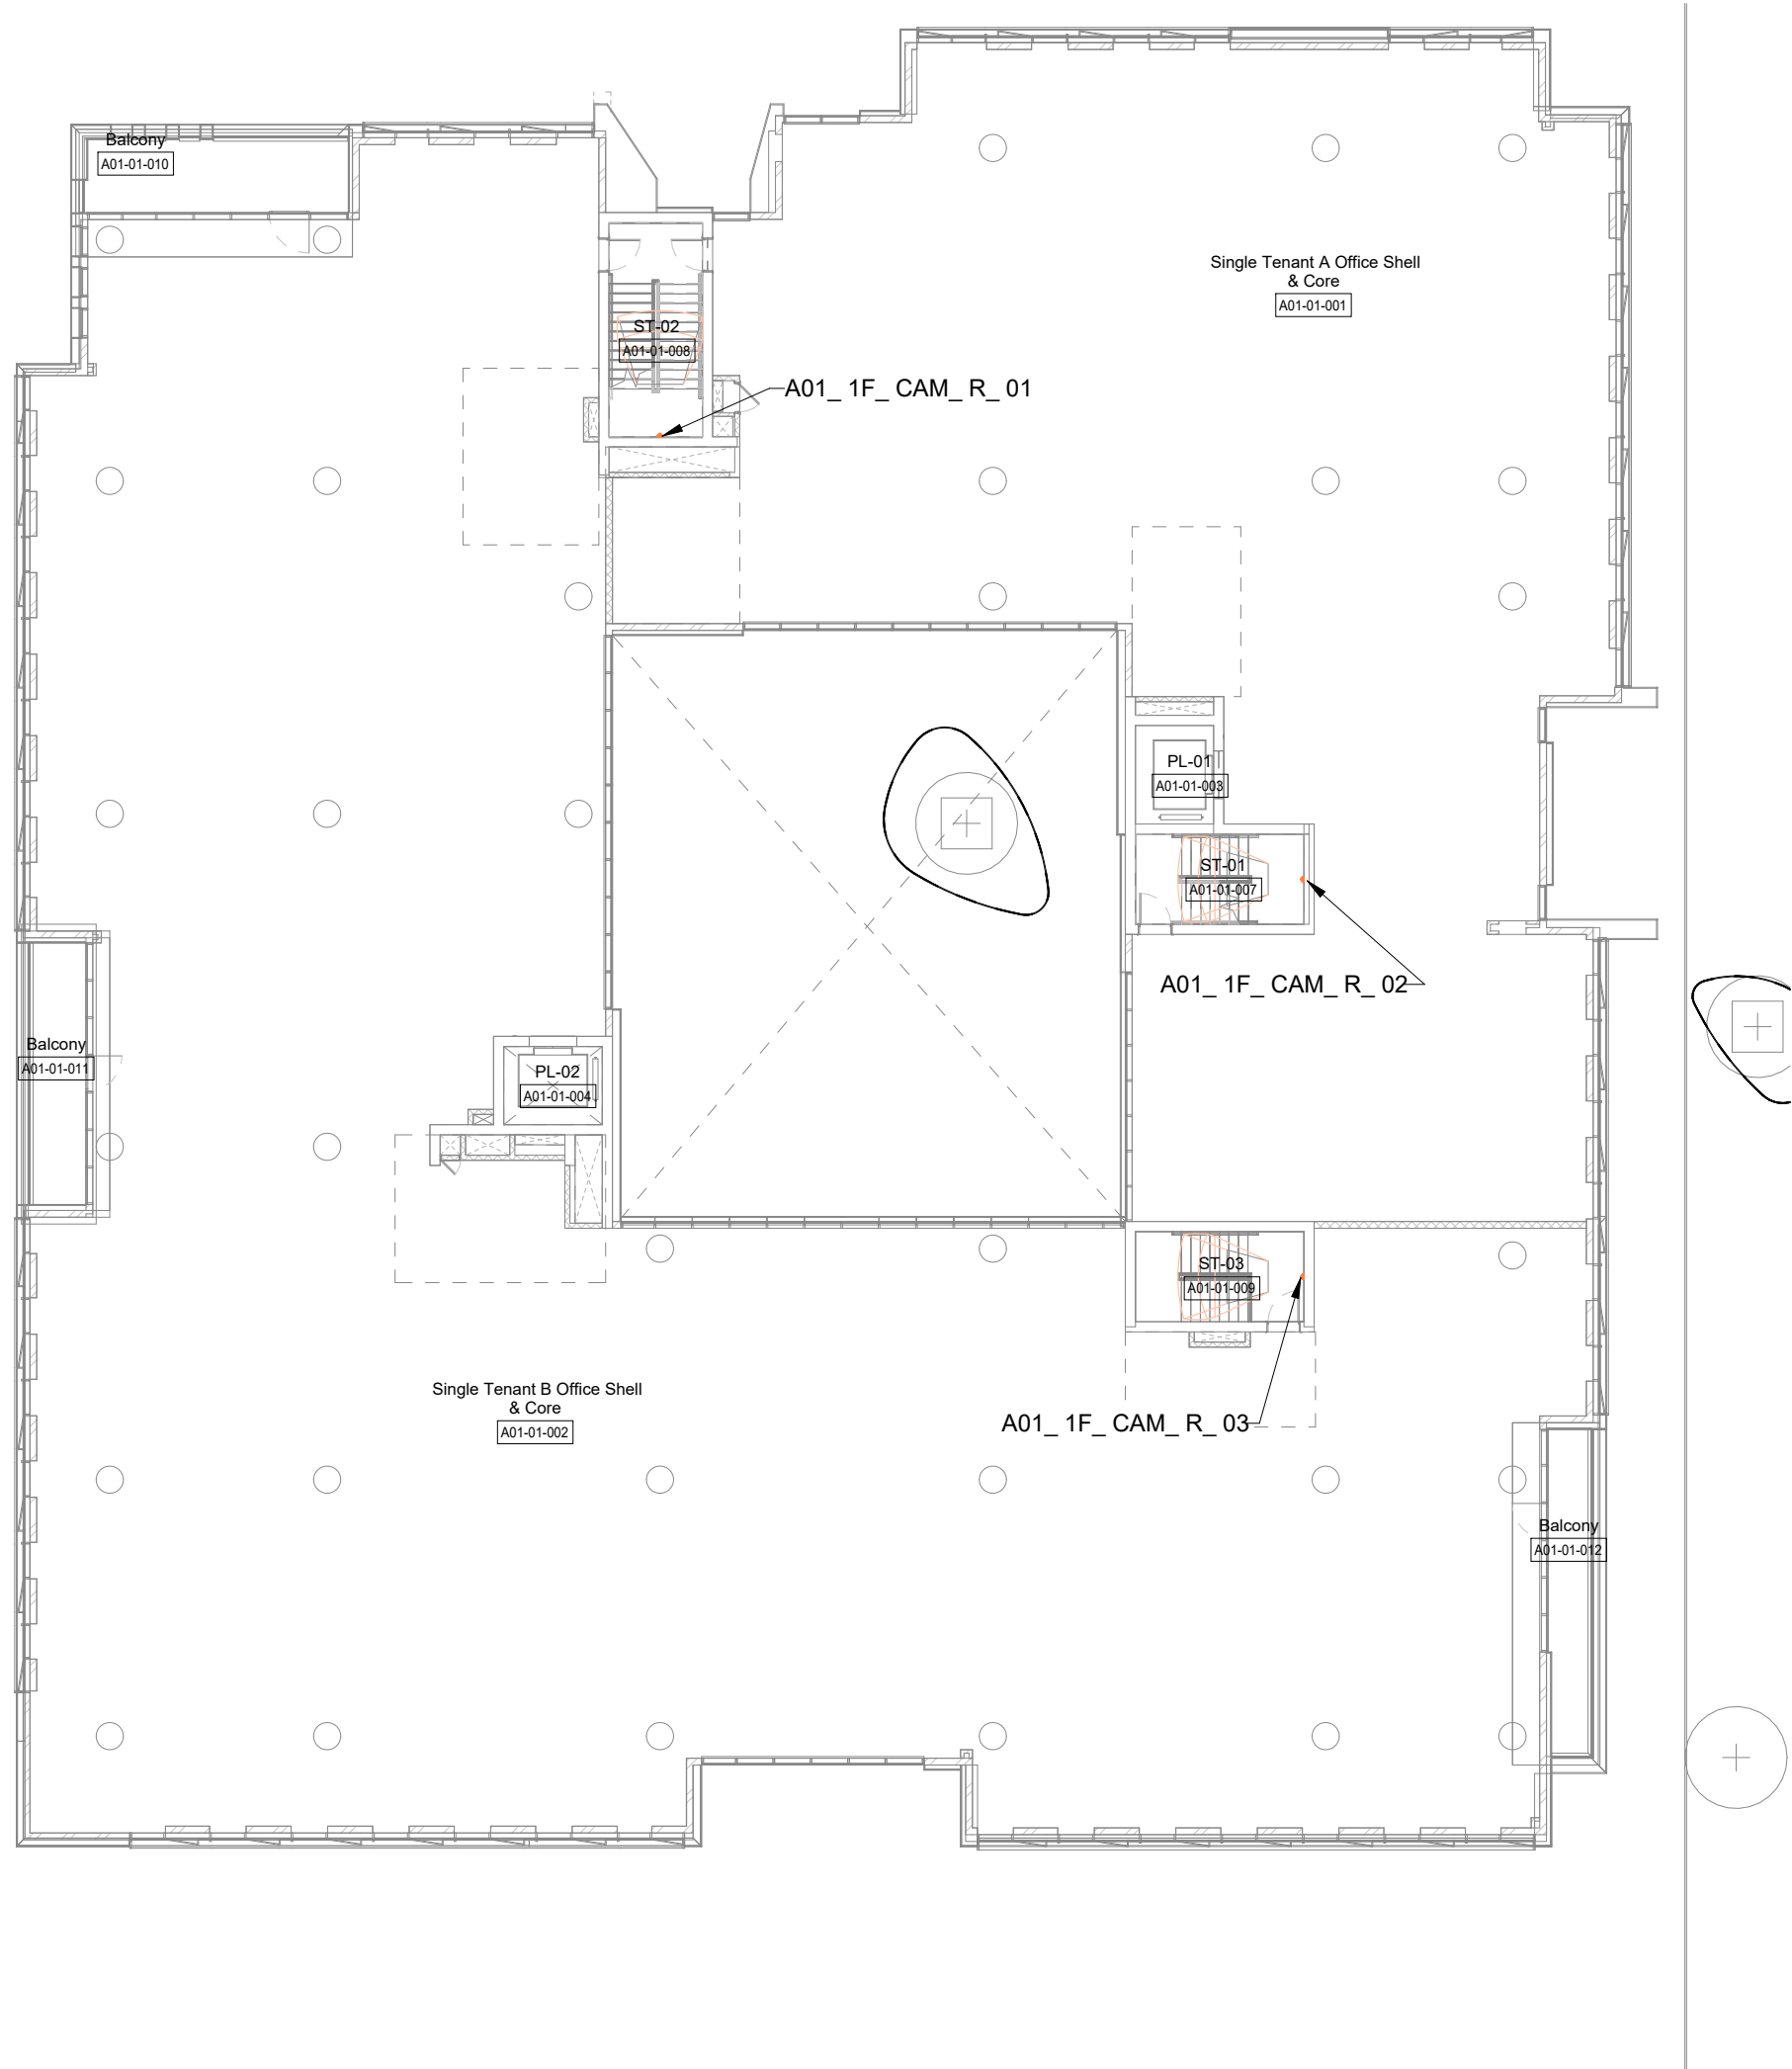

A01 LEVEL 01  
Scale: 1 : 200

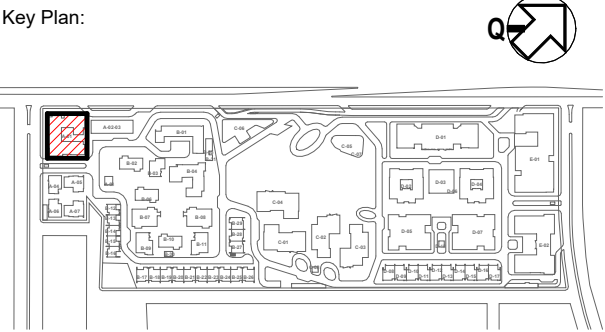

- General Notes:
1. This drawing is not to be scaled.
  2. All dimensions shown are in millimeters and do not take into account applied finishes, unless specifically indicated otherwise.
  3. Any omissions or discrepancies found shall be reported to the Architect/Engineer immediately.
  4. Levels are given in millimeters above survey datum.
  5. This drawing is to be read in conjunction with the relevant section of the specification and schedules.
  6. The contractor shall submit full shop / setting out drawing for approval (based on site dimensions) prior to commencement of any site works, placing of orders, manufacture of fittings, fixtures and components.
  7. This drawing, the designs and details shown are the copyright and shall not be copied or reproduced in any form without written consent.

Notes:

| Rev | Date       | Description             |
|-----|------------|-------------------------|
| C00 | 24/07/2024 | ISSUED FOR CONSTRUCTION |

| Rev | Date       | Description             |
|-----|------------|-------------------------|
| C00 | 24/07/2024 | ISSUED FOR CONSTRUCTION |

Client:

شركة موان العقارية  
Mawan Real Estate Co.

Design Consultant:  
Dubai  
Building 5, Area B, 4th Floor  
Dubai Design District, UAE  
T +971 (4) 240 2010  
F +971 (4) 770 7698  
PO Box 80960  
W: dubai@dewan-architects.com

**Dewan**  
Architects +  
Engineers

Consultant:  
**JENSEN HUGHES**  
Advancing the Science of Safety  
Jensen Hughes Saudi Arabia

Project Name:  
**Prime Business Resort  
Riyadh, KSA**

Drawing Title:  
**OFFICE BLOCK A01 GROUND  
FLOOR & LEVEL 01 SECURITY  
SYSTEM LAYOUT**

|         |             |           |             |          |
|---------|-------------|-----------|-------------|----------|
| Scale:  | Sheet Size: | Drawn By: | Checked By: | Status:  |
| 1 : 200 | A1          | FI        | AA          | Approved |

|                                |              |
|--------------------------------|--------------|
| Drawing No.                    | Revision No. |
| A22-71- JHS- SE- DRW- A01-1001 | C00          |